J Frank Smith-Architect AR0013230

Digitally signed by J Frank Smith-Architect AR0013230
Date: 2022.04.19 19:46:12 -04'00'

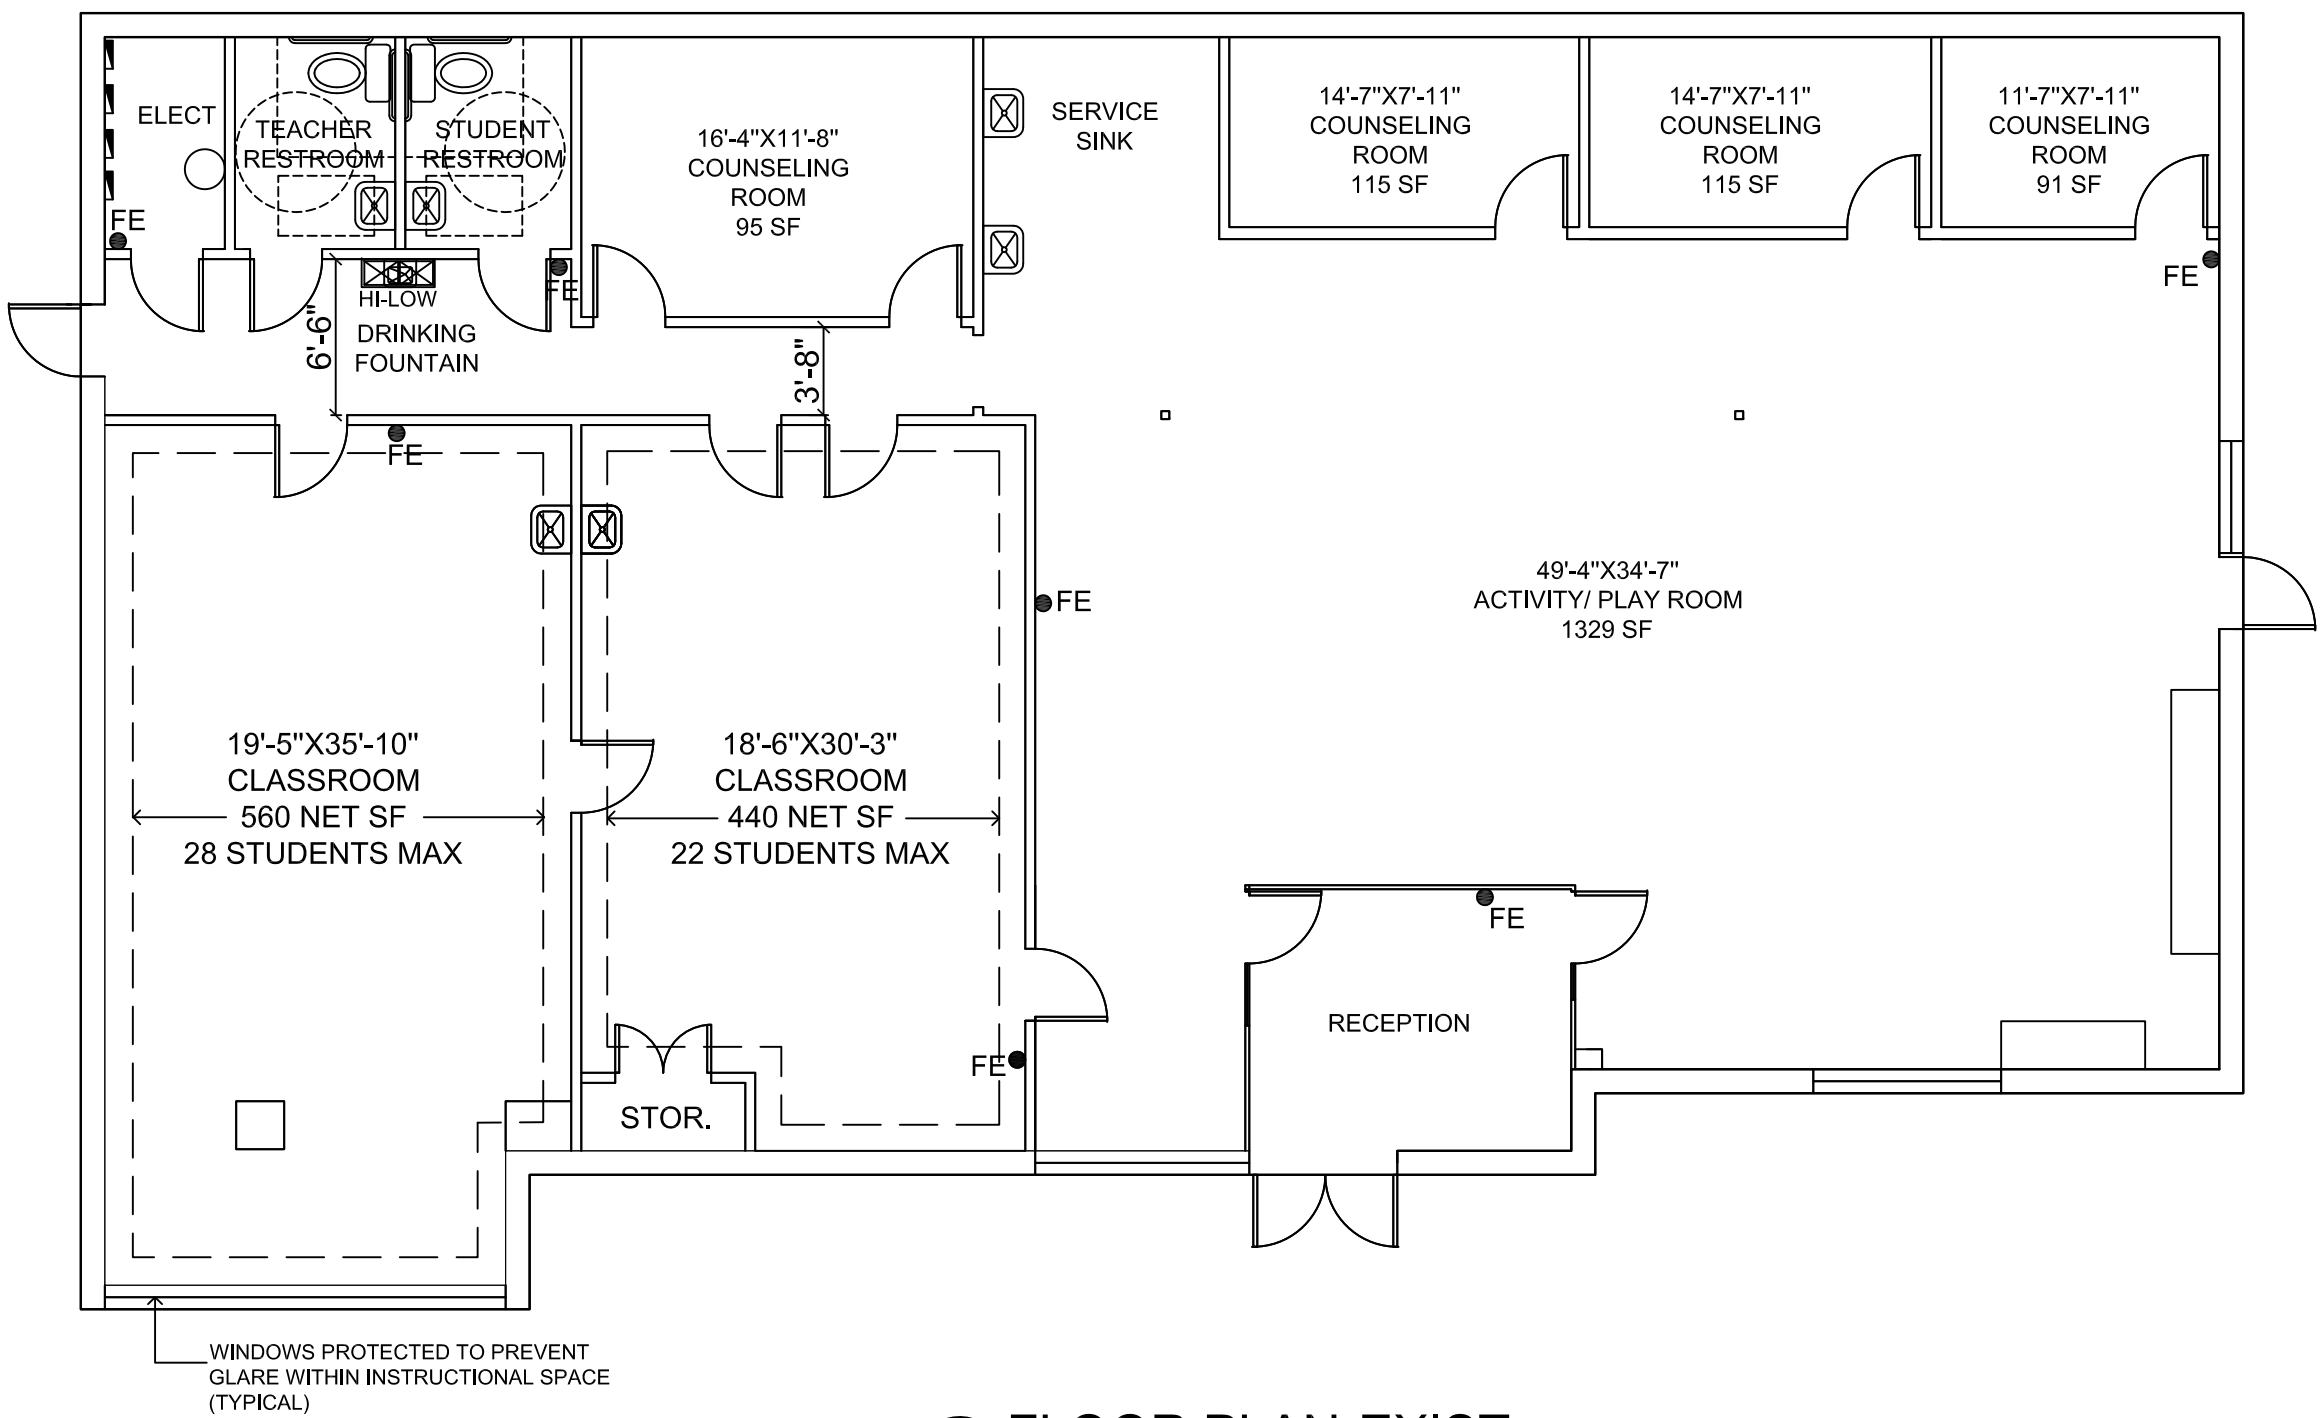

FLOOR PLAN-EXIST

SCALE 1/8"=1'0"

REVISIONS

00-00-0000

ROOFING CC CA56762

GENERAL CONTRACTOR CG CA56762

ARCHITECT AR 0013230

J.F. SMITH DESIGN & BUILD INC.

1102 SW 6TH STREET, Fort Lauderdale, Florida 33312 - 954-560-4790, jfsmithdb@gmail.com

NORTH ACADEMY
1813 NE 163 ST.
NORTH MIAMI BEACH, FL 33162

SHEET

A-1